Footway and Verge Ducts

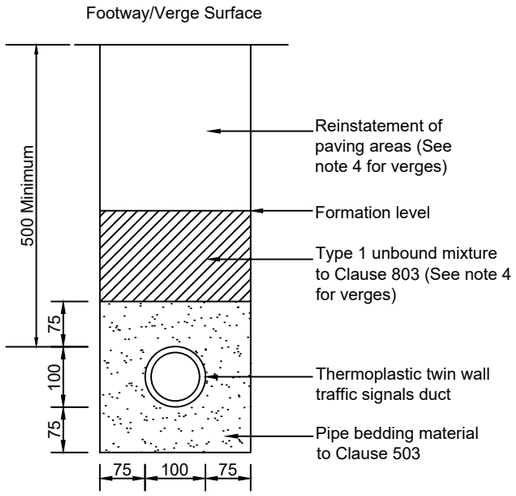

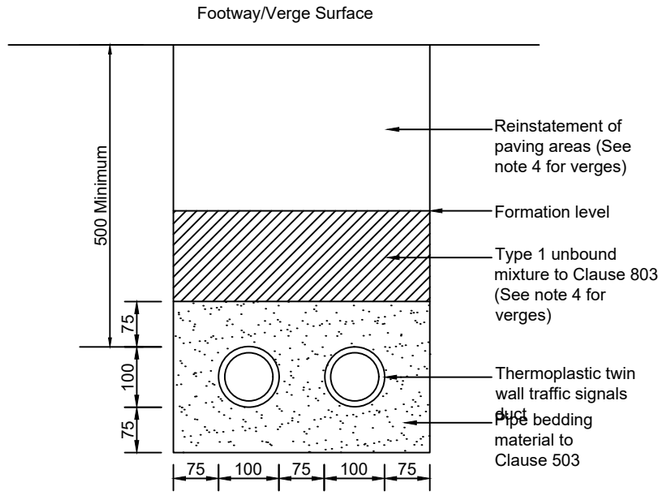

Carriageway Ducts

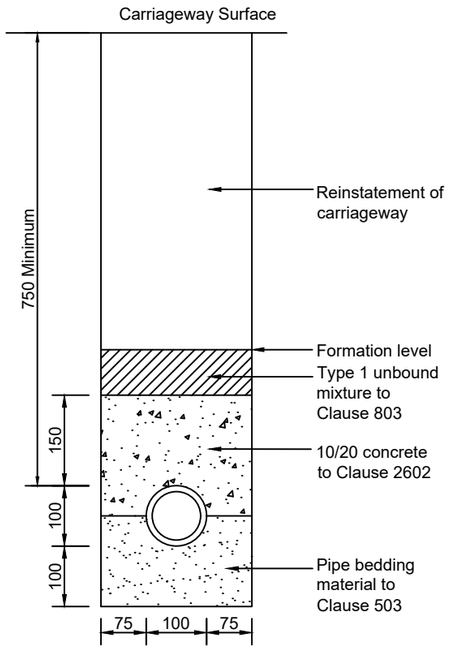

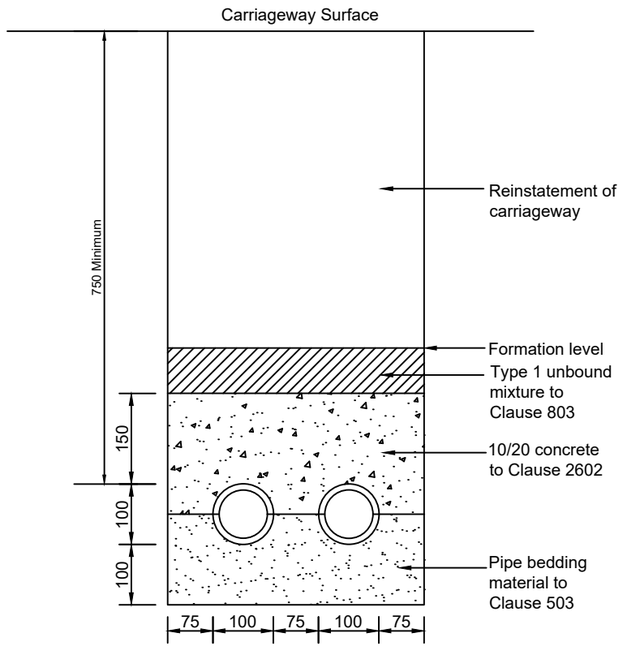

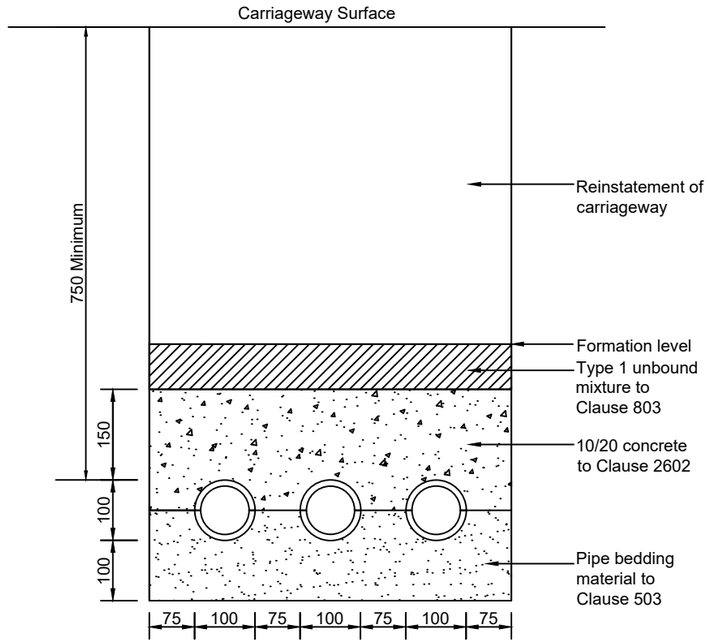

Notes:
1. All dimensions are in millimetres unless otherwise stated.
2. No dimensions should be scaled from the drawings.

NO.	AMENDMENTS	DATE

CLIENT:

REPUBLIC OF KENYA
MINISTRY OF ROADS AND TRANSPORT
P.O. BOX 30260-00100
NAIROBI

STANDARD TRAFFIC CONTROL DRAWINGS

Traffic signal footway and carriageway ducting standard detail

DRAWING NO.: RDM/6/3/1/07

Date: Jan. 2024 | Scale: 1:10 | Sheet No.: 1/1